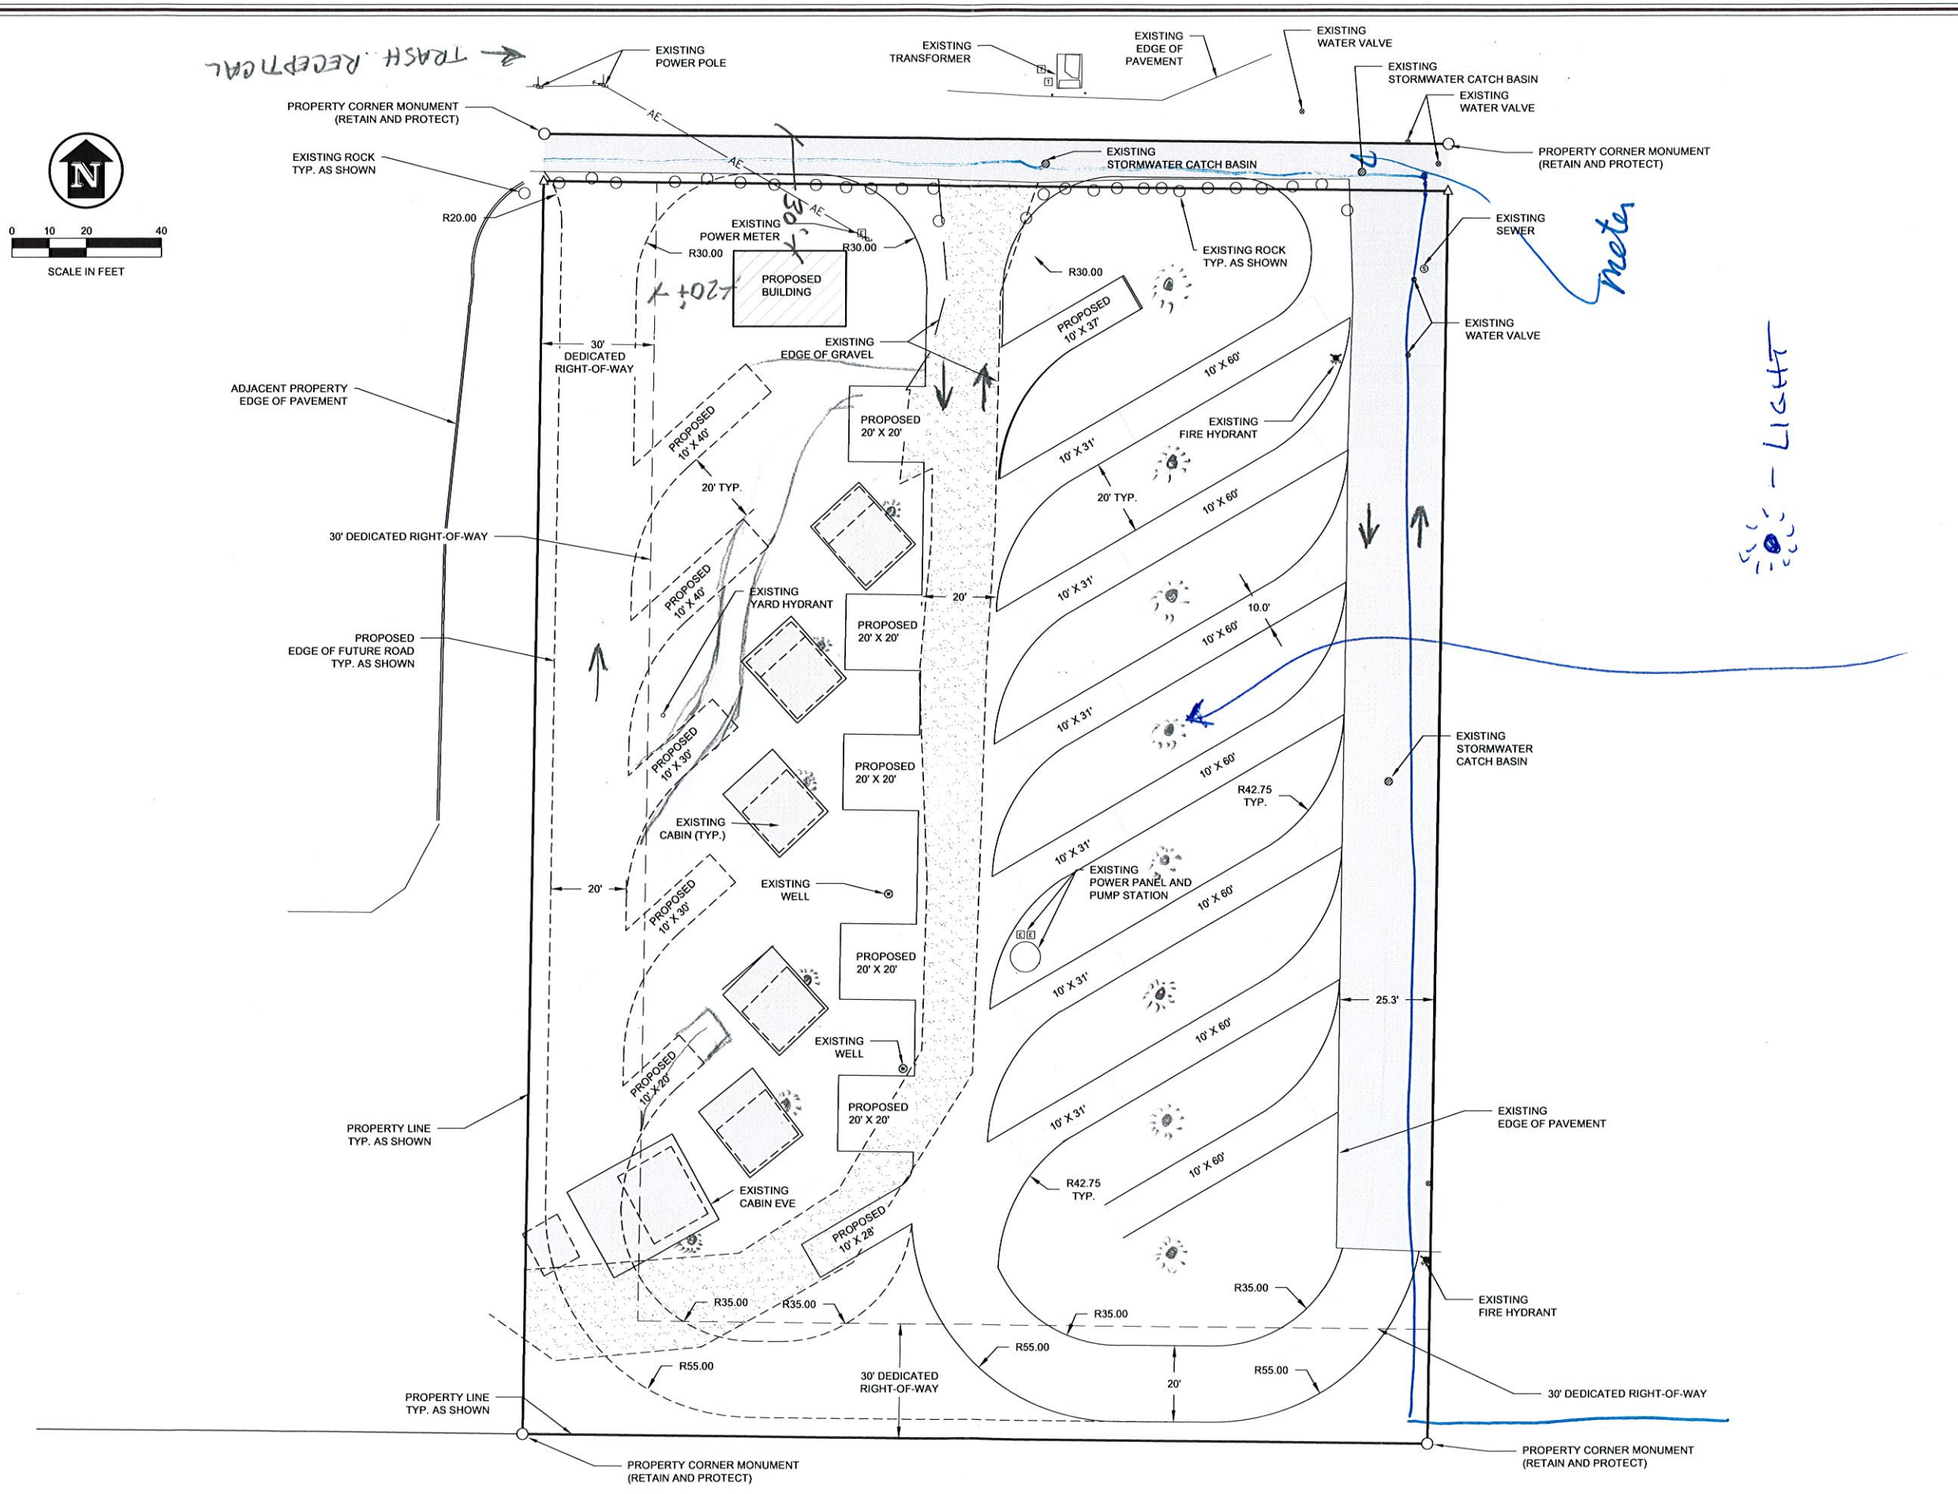

PRELIMINARY
PROFESSIONAL ENGINEER REGISTERED STATE OF IDAHO NORBERT BROWN

No.	DATE:	REVISION	DRN/CHK

James A. Sewell and Associates, LLC
1319 NORTH DIVISION AVENUE
SANDPOINT, IDAHO 83864
(208) 263-4160

SHEET TITLE: **SITE PLAN**

PROJECT: **SANDPOINT RV PARK**
PONDERAY, IDAHO

DATE:	09-04-2020
SCALE:	AS SHOWN
DESIGNED:	BSB
DRAWN:	BSB
CHECKED:	BLS
PROJ NO.:	04041-20-003
CAD FILE:	E-DEMPSEY RV.dwg