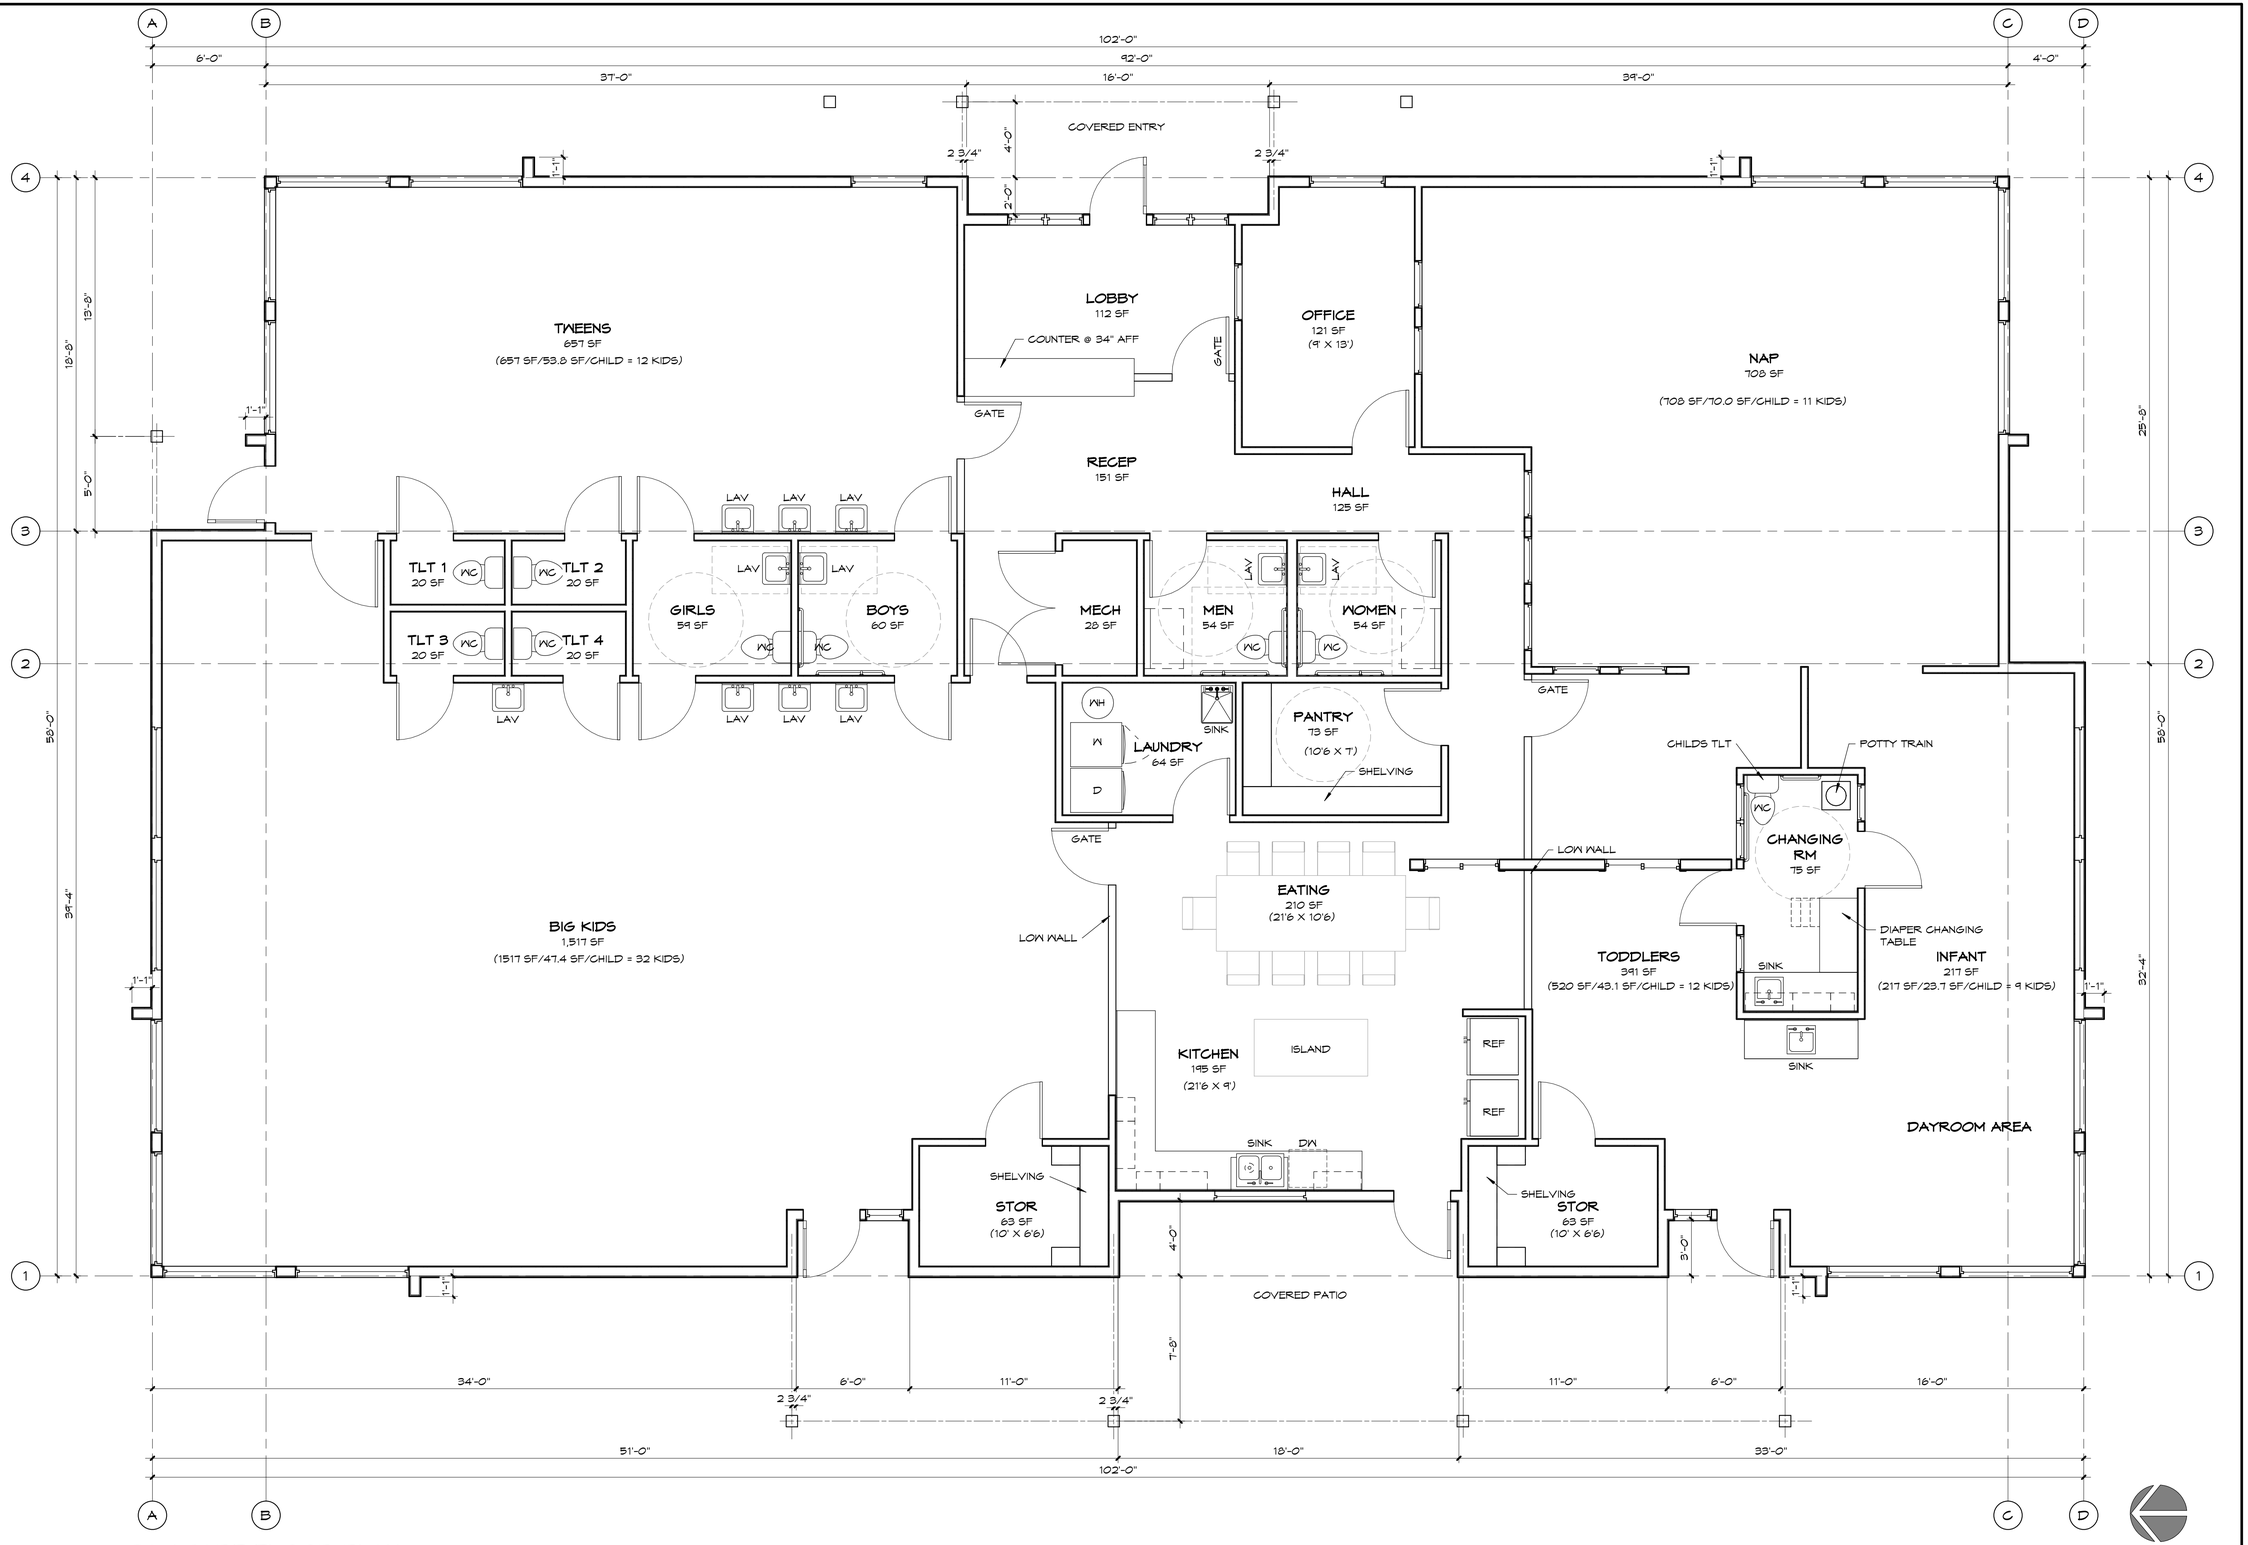


DAY CARE FLOOR PLAN

1/4" = 1'-0"

5,556 SF

ZBA ARCHITECTURE
421 W. RIVERSIDE, SUITE 860
SPOKANE, WA 99201
t. 509.456.8236

Copyright © 2022 ZBA Architecture PS. All Rights Reserved.

| NO. | DATE | BY |
|---|---|---|
| REVISIONS | | |

SHEET TITLE: DAY CARE FLOOR PLAN

PROJECT TITLE: PONDERAY PLAZA APARTMENTS PHASE TWO
PONDERAY, IDAHO
EASTMARK CAPITAL GROUP

SEAL

| | |
|---|---|
| PROJECT NO. | 2134.02 |
| DRAWN: | TMG |
| CHECKED: | MSK/WAF |
| DATE: | 07/15/22 |
| DRAWING NO. | A101 |

7/15/2022 9:13:44 AM C:\Revit_Temp\2134.2_Ponderay Plaza Apartments_Phase 2 - Daycare_granlundPY6WZ.rvt